Installation by: IDAHO LAWN CO @ $ 1,216.80 (Labor)
Type of System: Hydraulics
Materials by: Boise City

SPECIFICATIONS

Sprinklers (Toro)
- 625-00-25 50 PSI 5.0 GPM (28e)
- 622-00-25 " " " (10e)
- 624-00-26 " " " (21e)

Valves (Toro) 1½" 200-01-06 'All' (9.)
Controller (Toro) Model 126-01-11 11 Sta. (1.)
Pipe Class 200 PVC (Where needed)

General Notes:
1) Contractor shall use existing pipe; replace quick couplers; add swing joints.
2) System shall be drained by air pressure. (3 seasons by Contractor)
3)

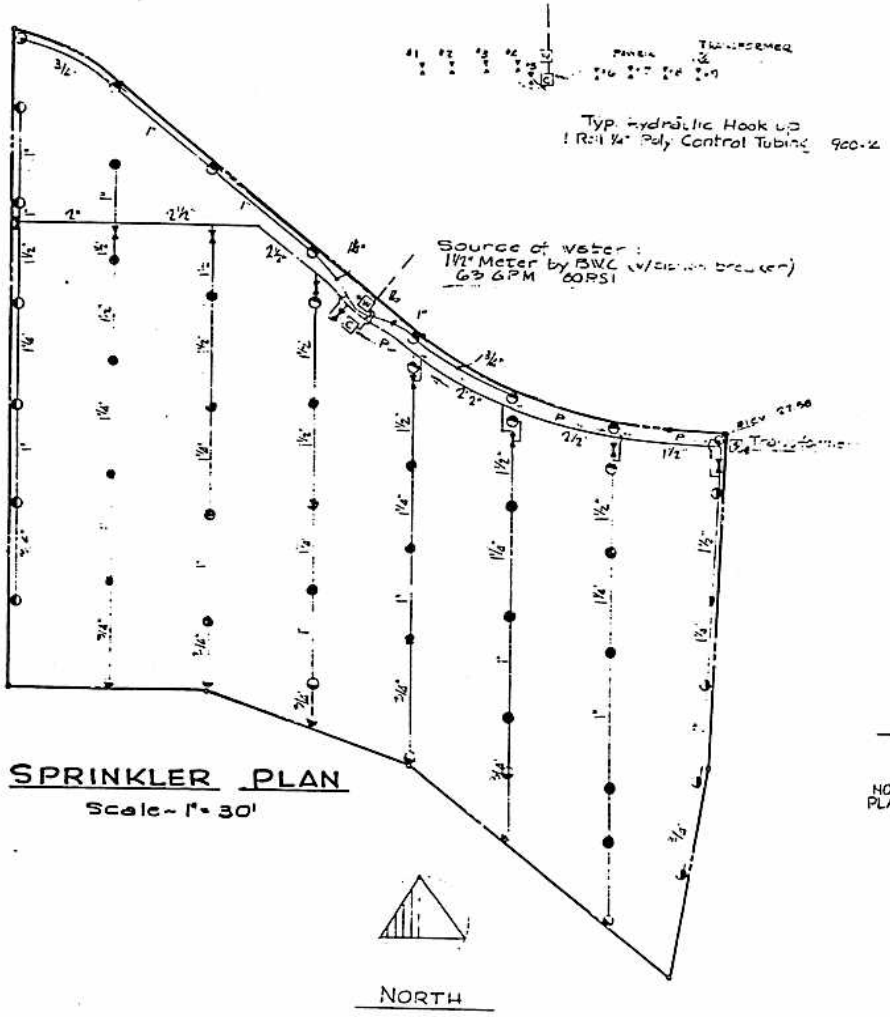

SPRINKLER PLAN
Scale- 1" = 30'

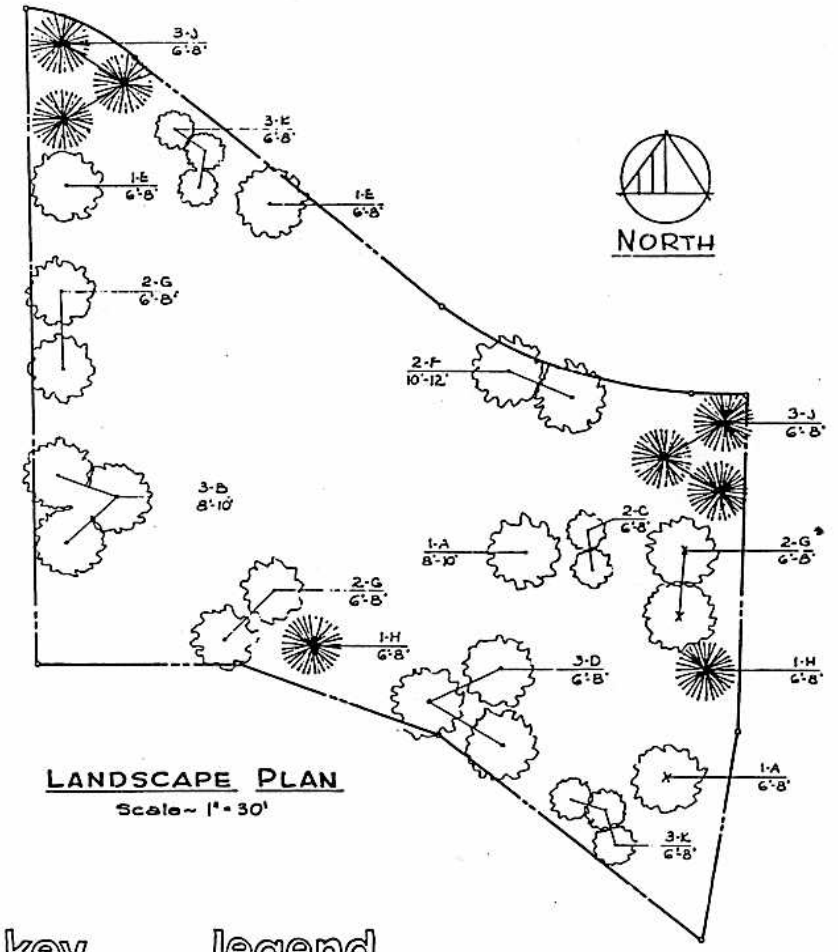

LANDSCAPE PLAN
Scale- 1" = 30'

key legend

NO. OF PLANTS — 3-C — PLANT CODE
10'-12" — SIZE

A ACER PLATANOIDES Norway Maple
B ACER SACCHARUM Sugar Maple
C CRATAEGUS LAVALLEI Lavelle Hawthorne
D FRAXINUS QUADRANGULATA Blue Ash
E GINKGO BILOBA Male Ginkgo
F GLEDITSIA TRICANTHOS 'Shademaster' Thornless Honeylocust
G LIQUIDAMBAR STYRACIFLUA American Sweetgum
H PINUS NIGRA Austrian Black Pine
J PINUS SLYVESTRIS Scotch Pine
K PRUNUS CERASIFERA 'Newport' Newport Plum

DECIDUOUS TREES
EVERGREEN TREES
X EXISTING TREES

Approved by:
Designed by:
Drawn by: EHO PHP
Date: 8/1/76
Revised 4/20/77
Field Surveys:

NOTTINGHAM PARK
LANDSCAPE & SPRINKLER PLAN
boise city park department

LANDCAPE AND SPRINKLER
Scale- 1" = 30'

Sheet 3