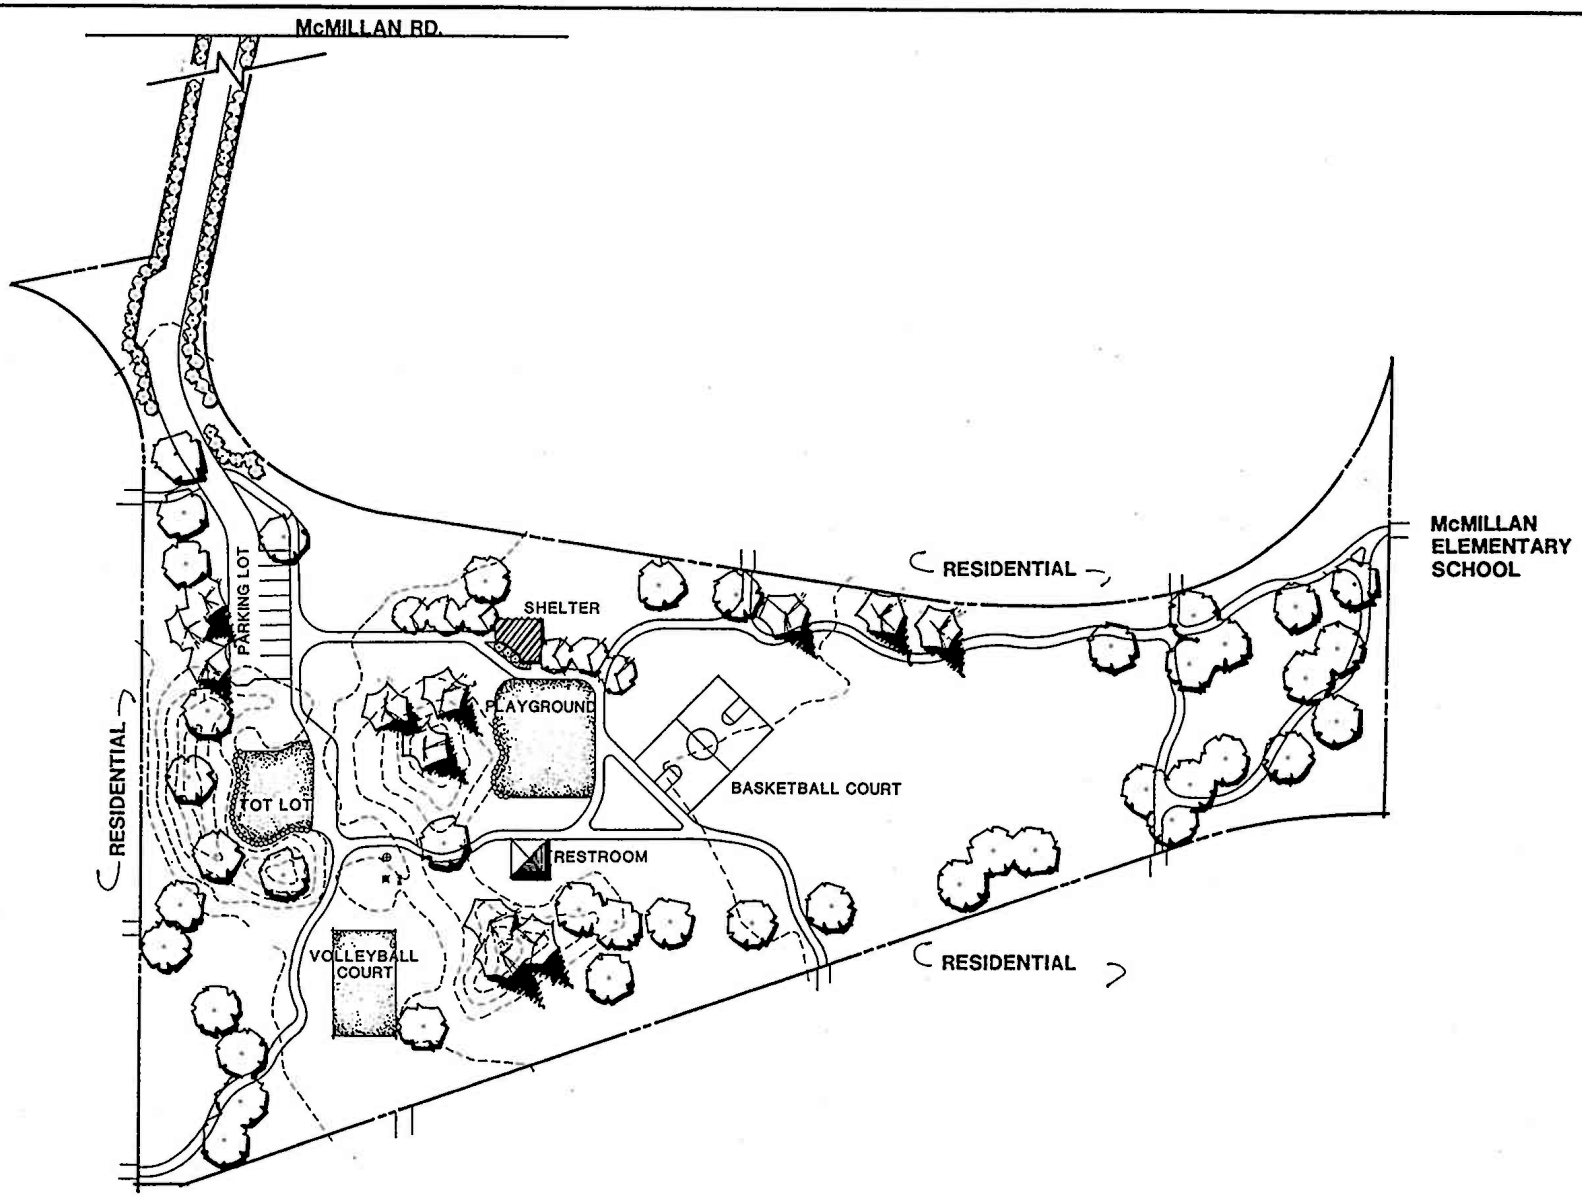

date	revisions

[redacted] boise park system

HEWETT NEIGHBORHOOD PARK

MASTER PLAN

JUB	DB
MD	AUGUST 92
1"=40'-0"	92-0349

NORTH

sheet 1 of 14