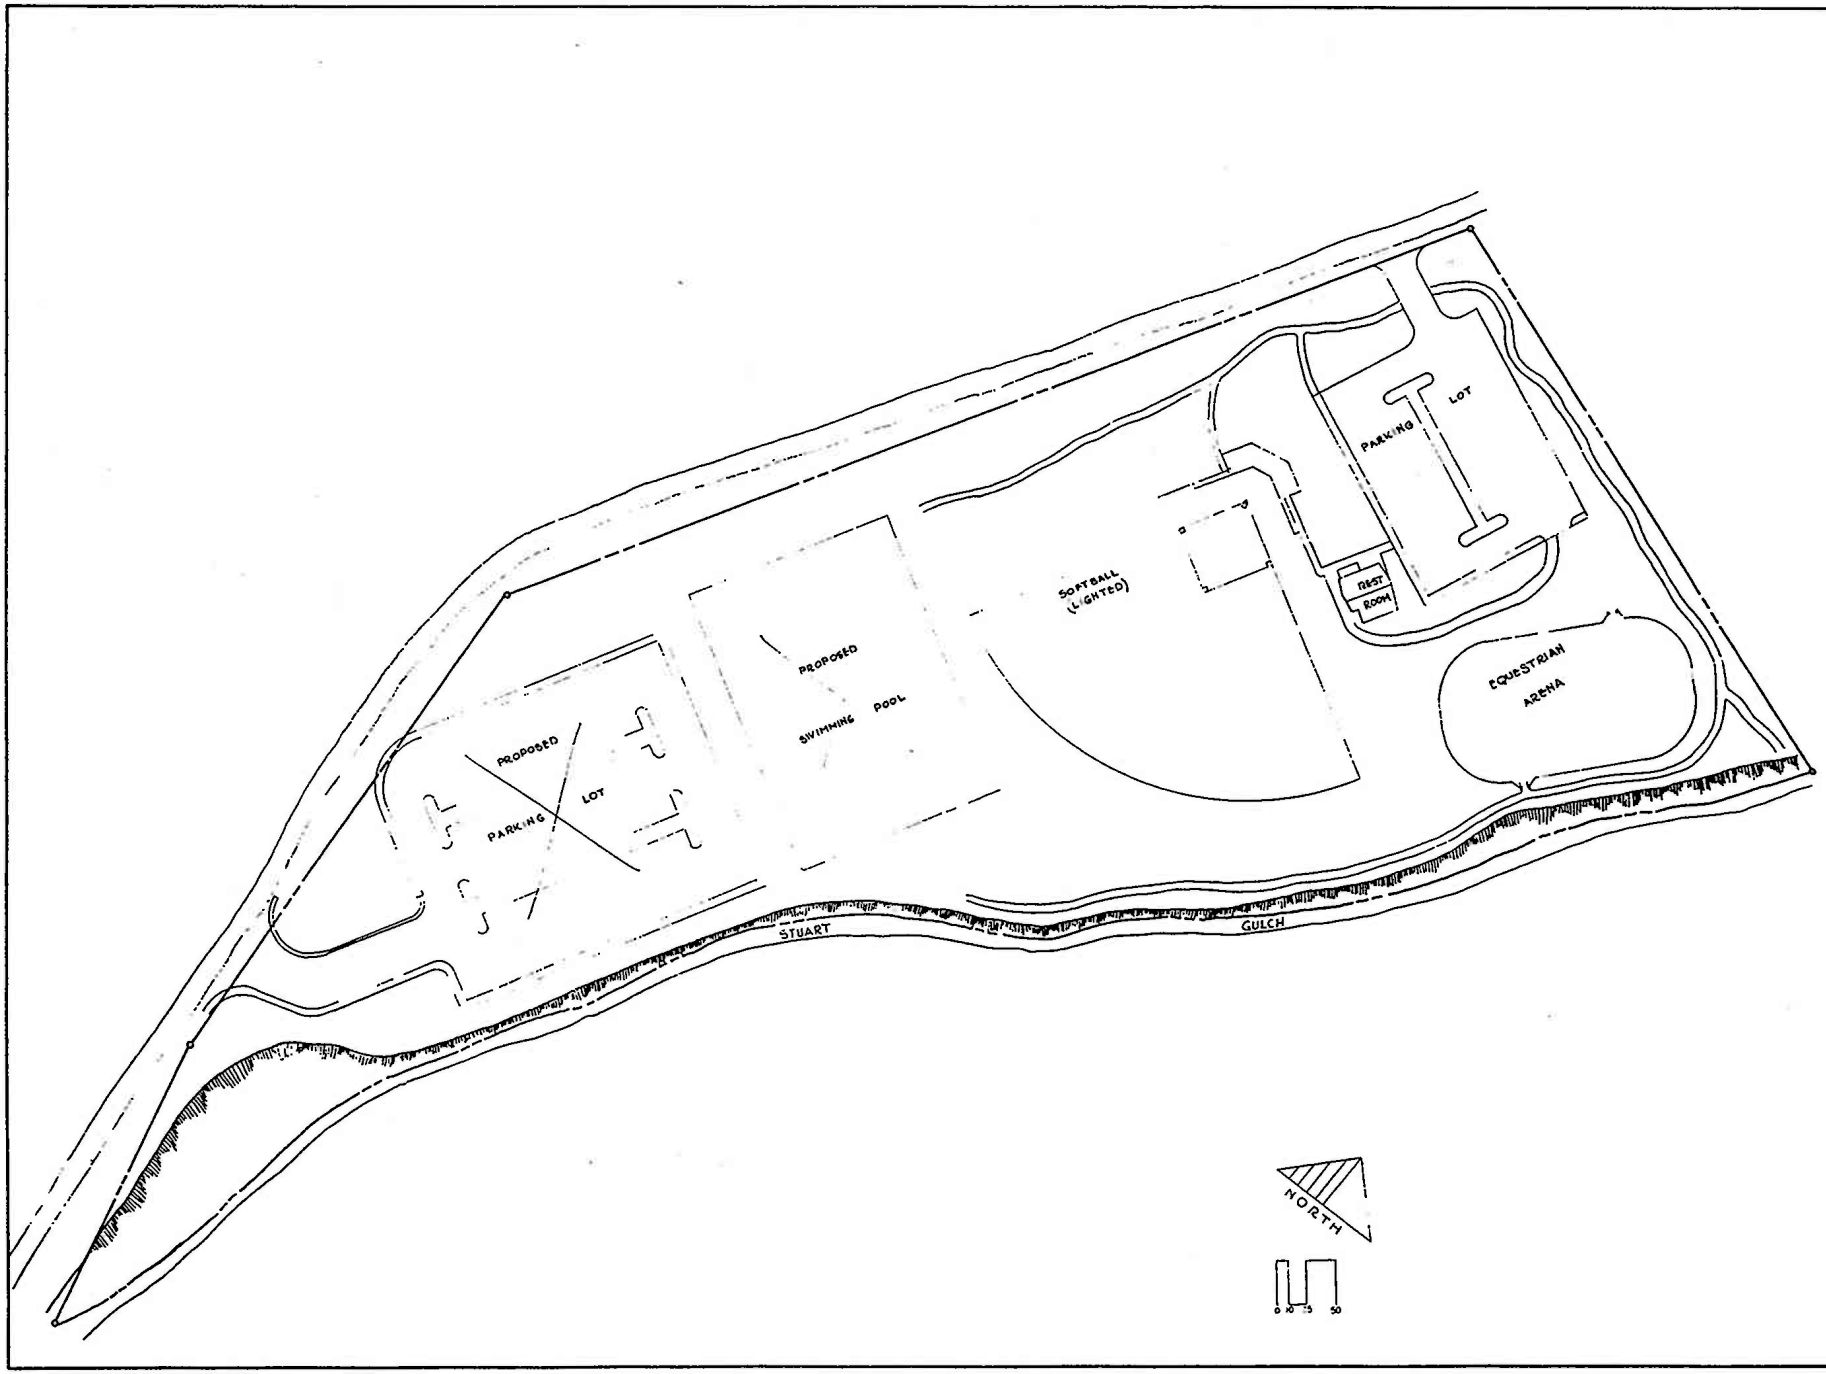

SURVEYED	JLT
DRAWN	JLT
DESIGNED	
CHECKED	
DATE	
REVISIONS	

hillside park

boise city department of parks

LAYOUT PLAN

SHEET NO.

2