
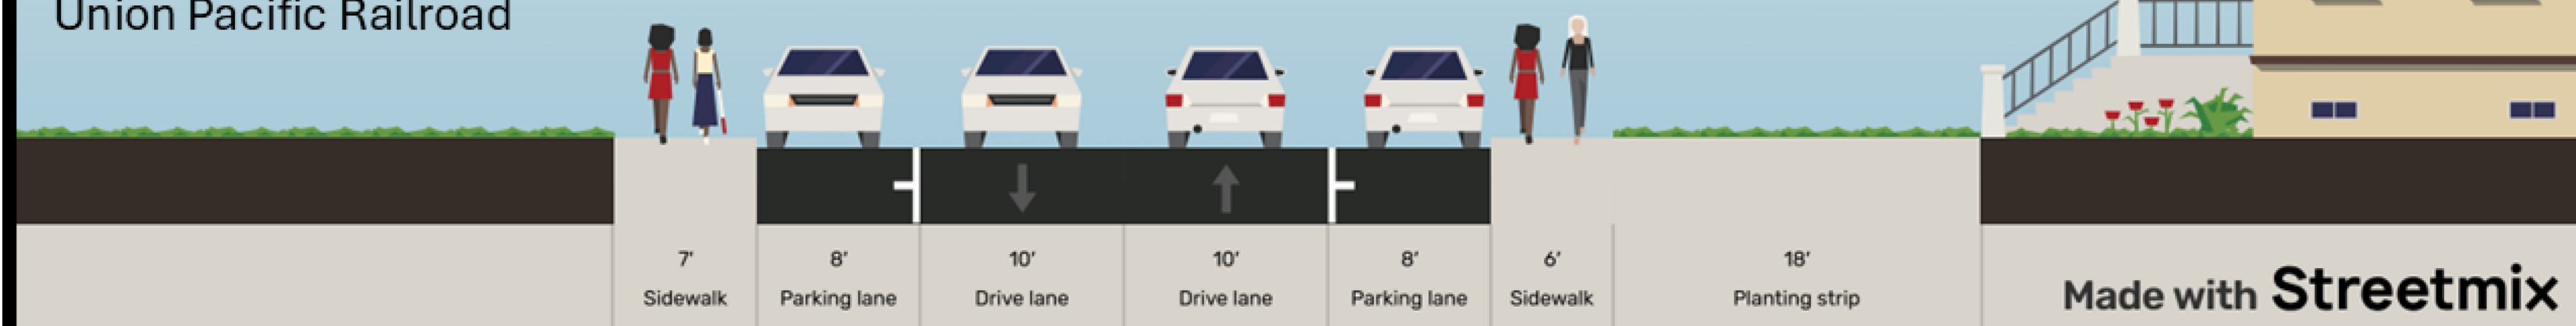


PROPOSED IMPROVEMENTS ALT. 1

Alpine Street Alt. 1 Cross Section

South:
Residential HousingNorth:
Union Pacific Railroad

Notes: Sidewalk width shown includes 6" vertical curb. Measurements are estimated from desktop review. No parking striping present, width estimated.

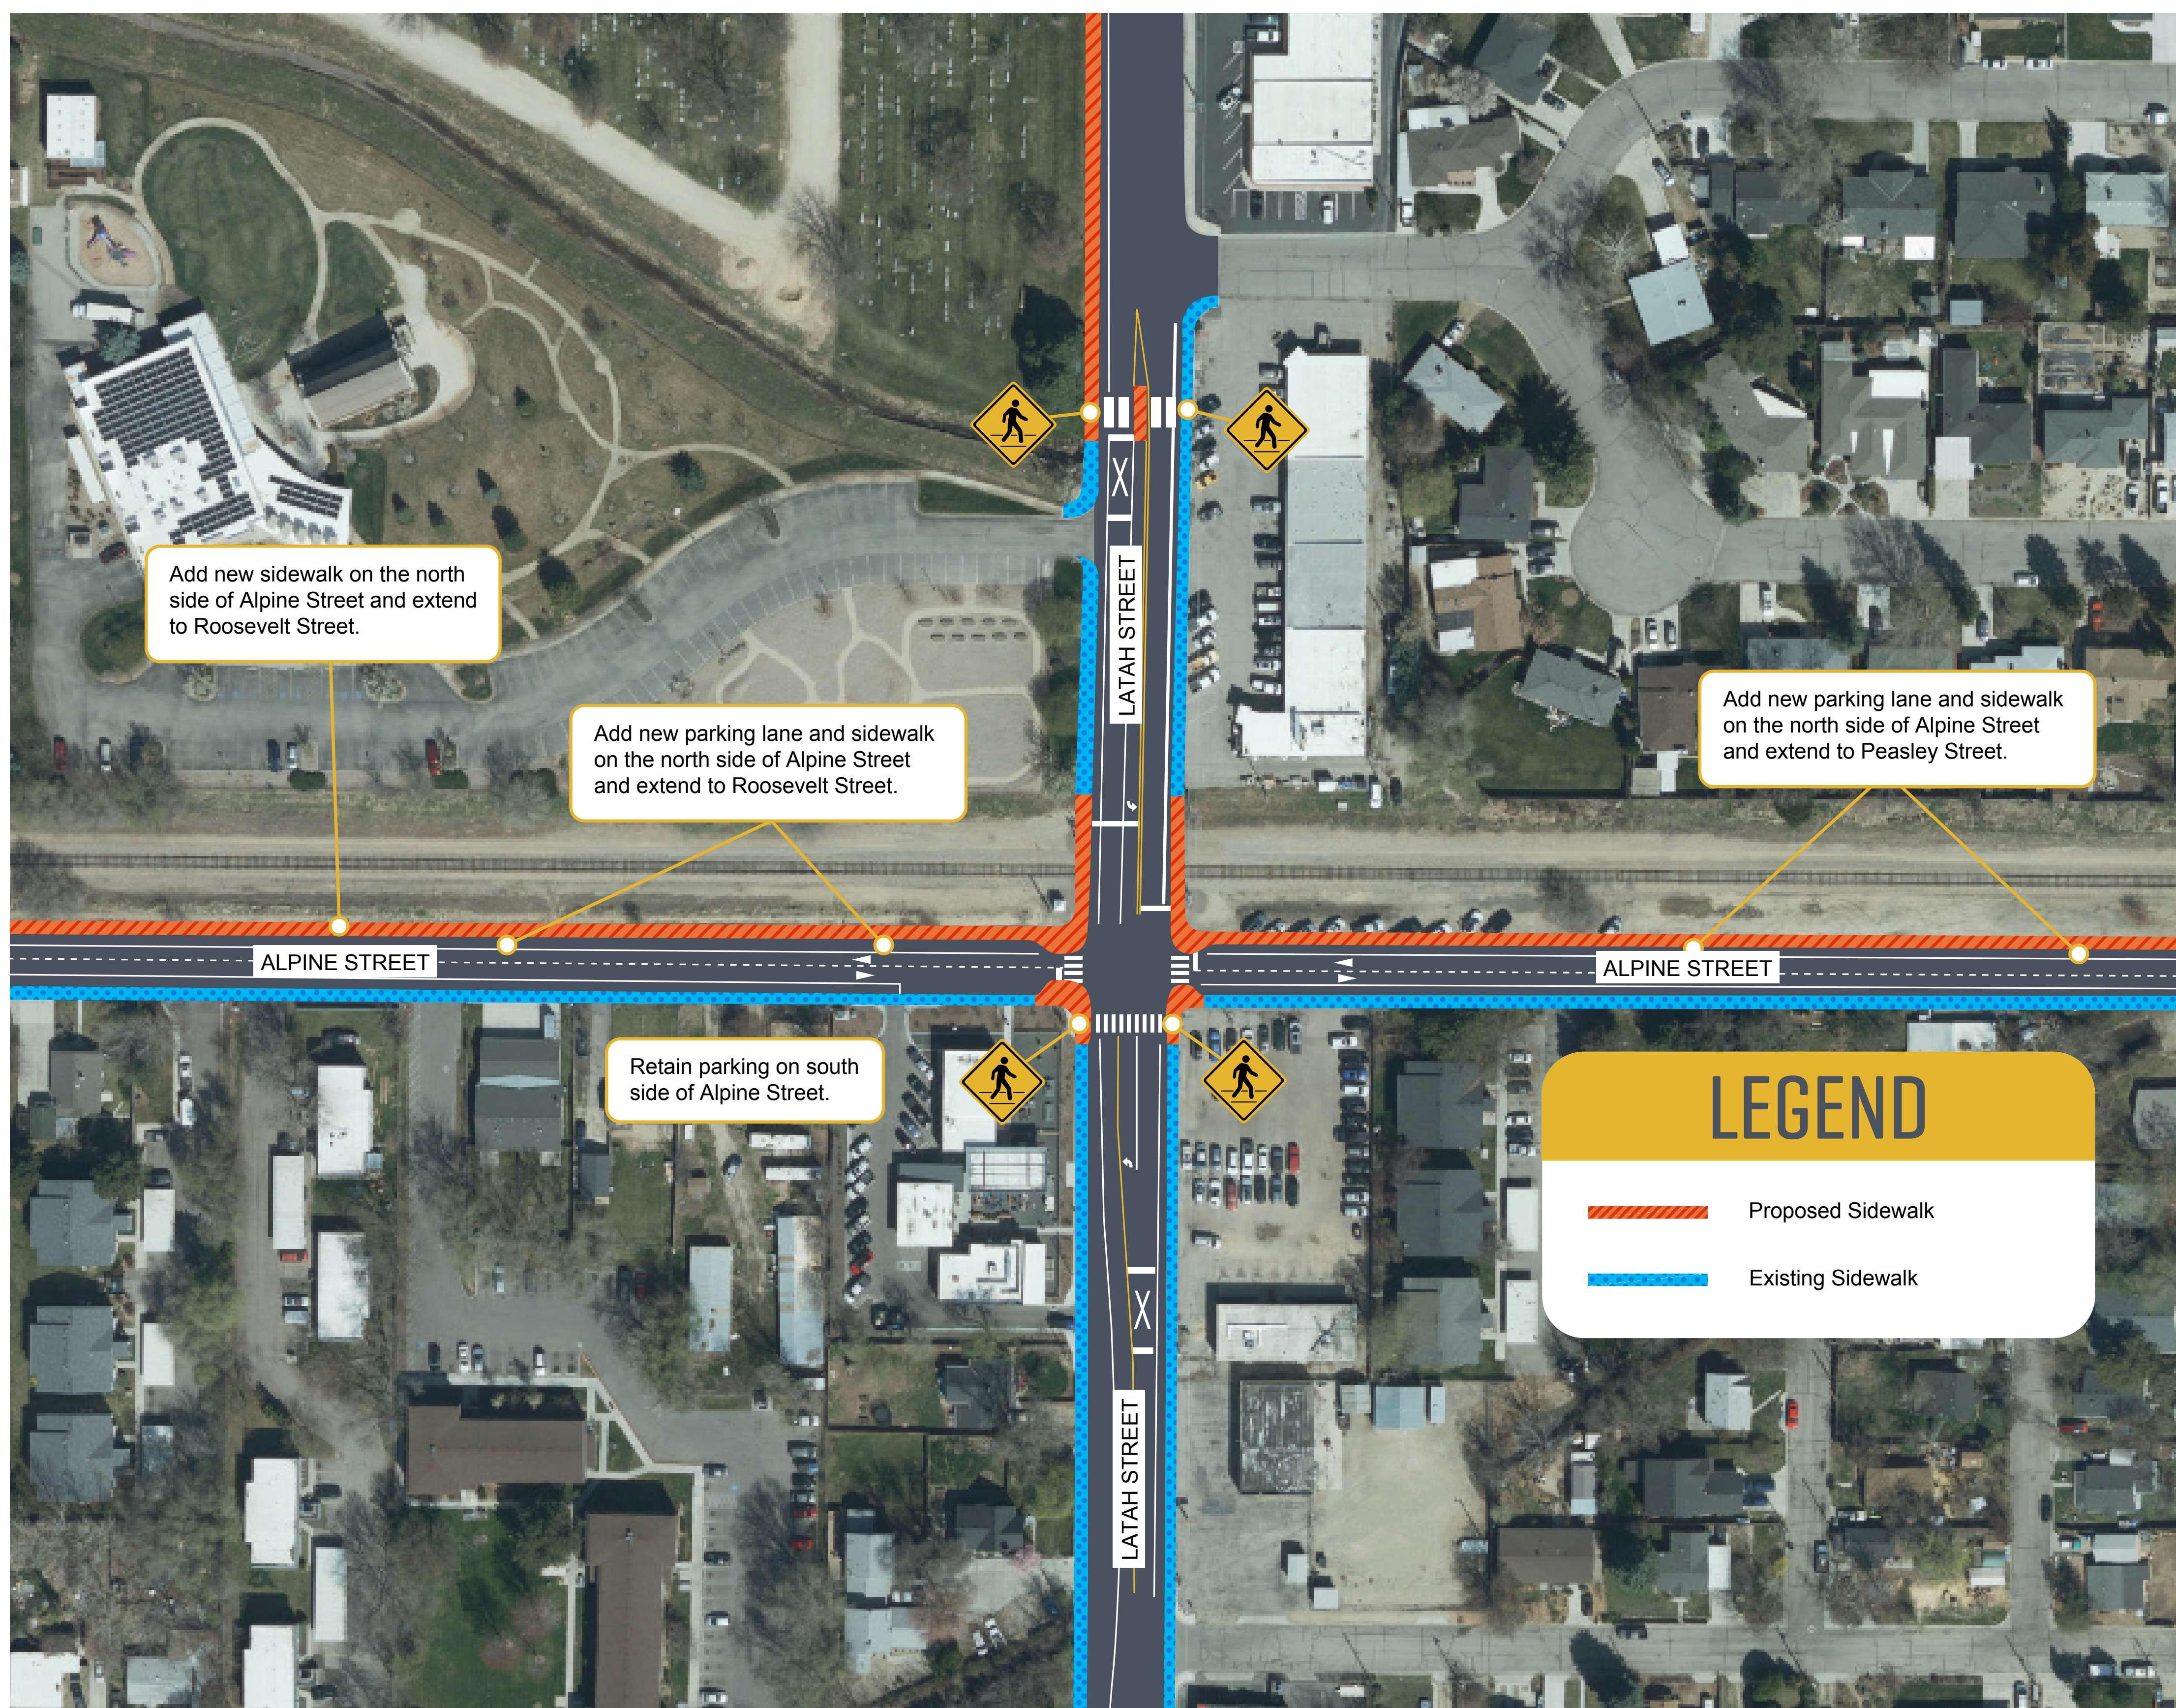

LEGEND


- Proposed Sidewalk
- Existing Sidewalk

PROPOSED IMPROVEMENTS ALT. 2

Alpine Street Alt. 2 Cross Section

South:
Residential HousingNorth:
Union Pacific Railroad

Notes: Sidewalk width shown includes 6" vertical curb. Measurements are estimated from desktop review.
No parking striping present, width estimated.
FOC: Front of Curb

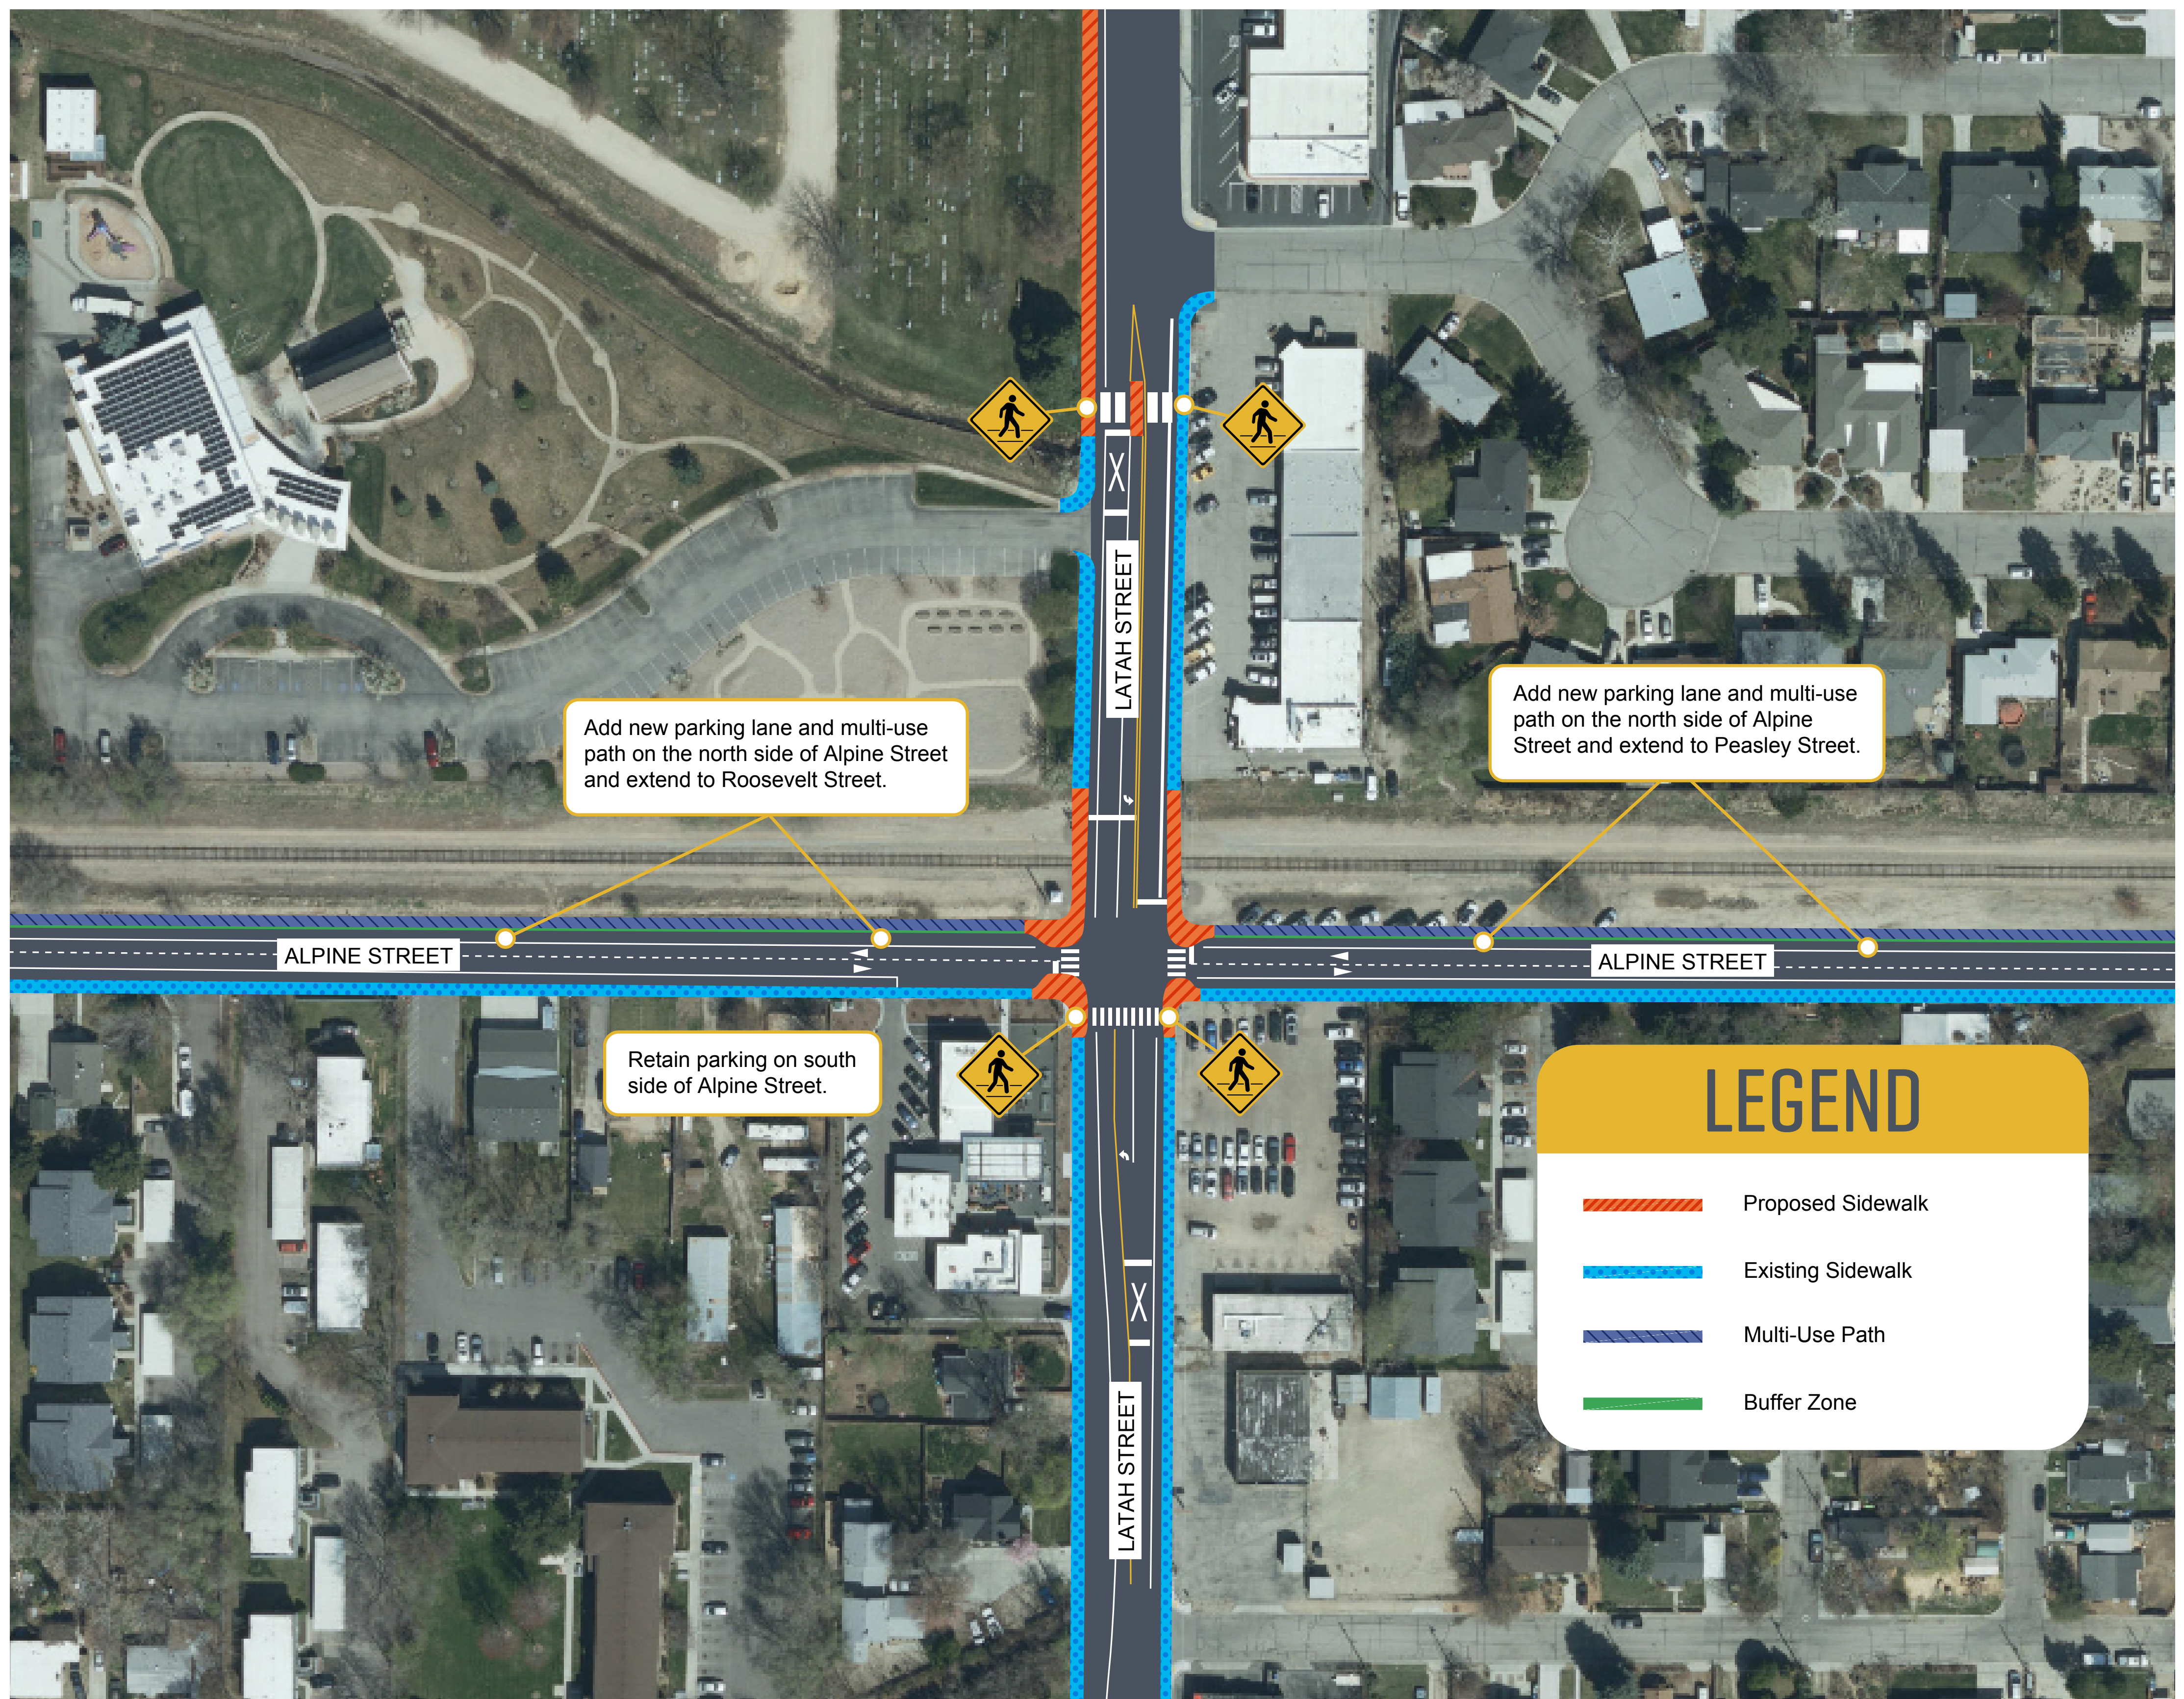


PROPOSED IMPROVEMENTS ALT. 3

Alpine Street Alt. 3 Cross Section

North:
Union Pacific Railroad

South:
Residential Housing

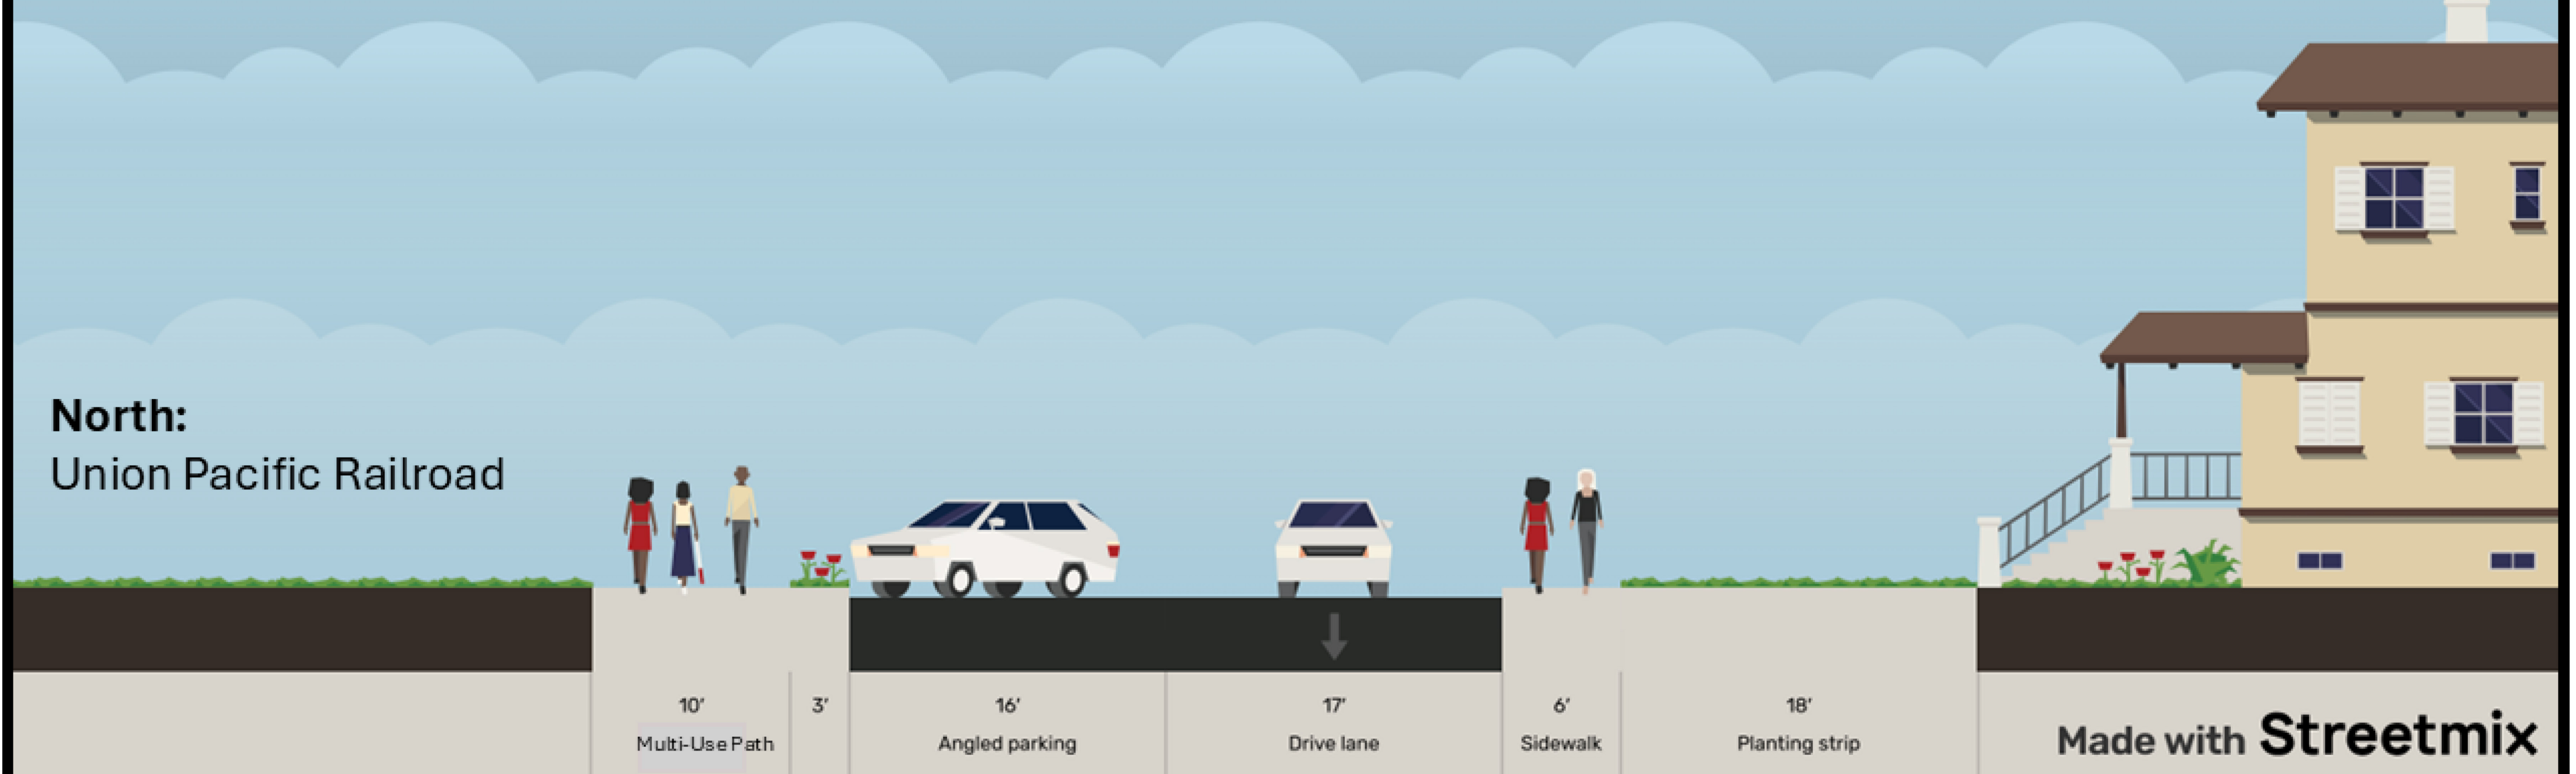


Made with **Streetmix**

Notes: Sidewalk width shown includes 6" vertical curb. Measurements are estimated from desktop review. No parking striping present, width estimated. FOC: Front of Curb



TREATMENT 1 – RAISED INTERSECTION

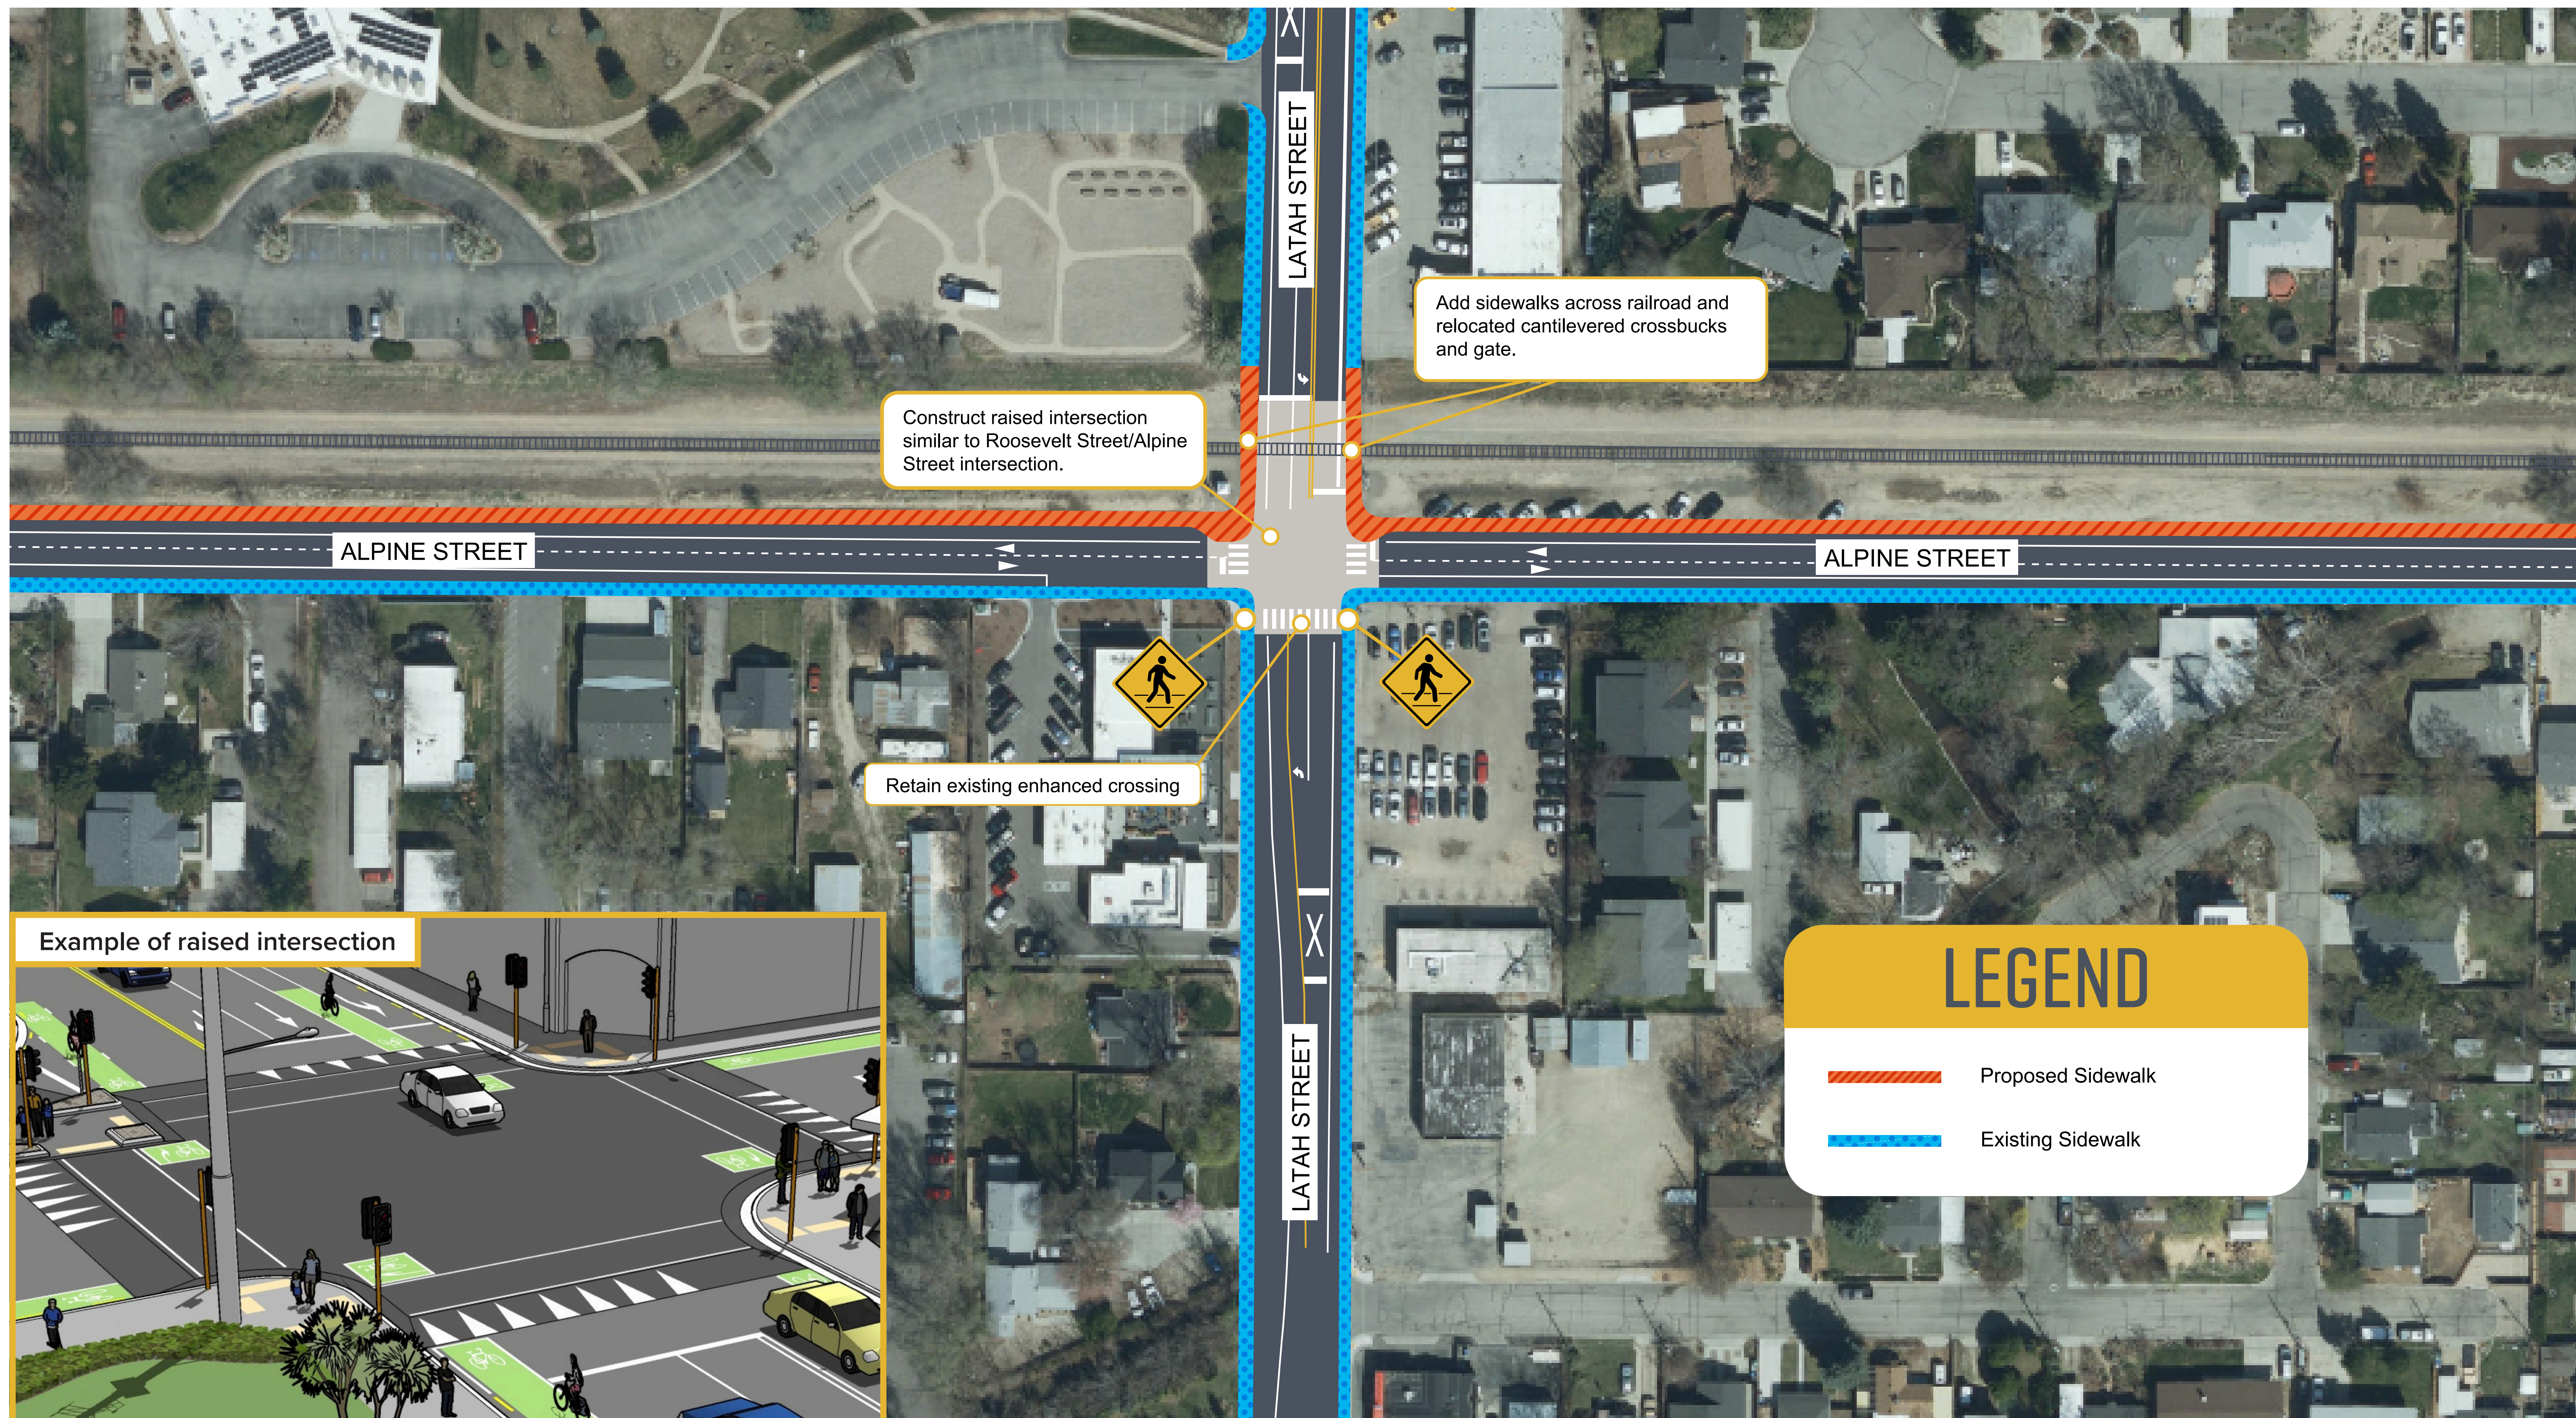

TREATMENT 2 – RAISED CROSSWALK



CURRENT MAP

